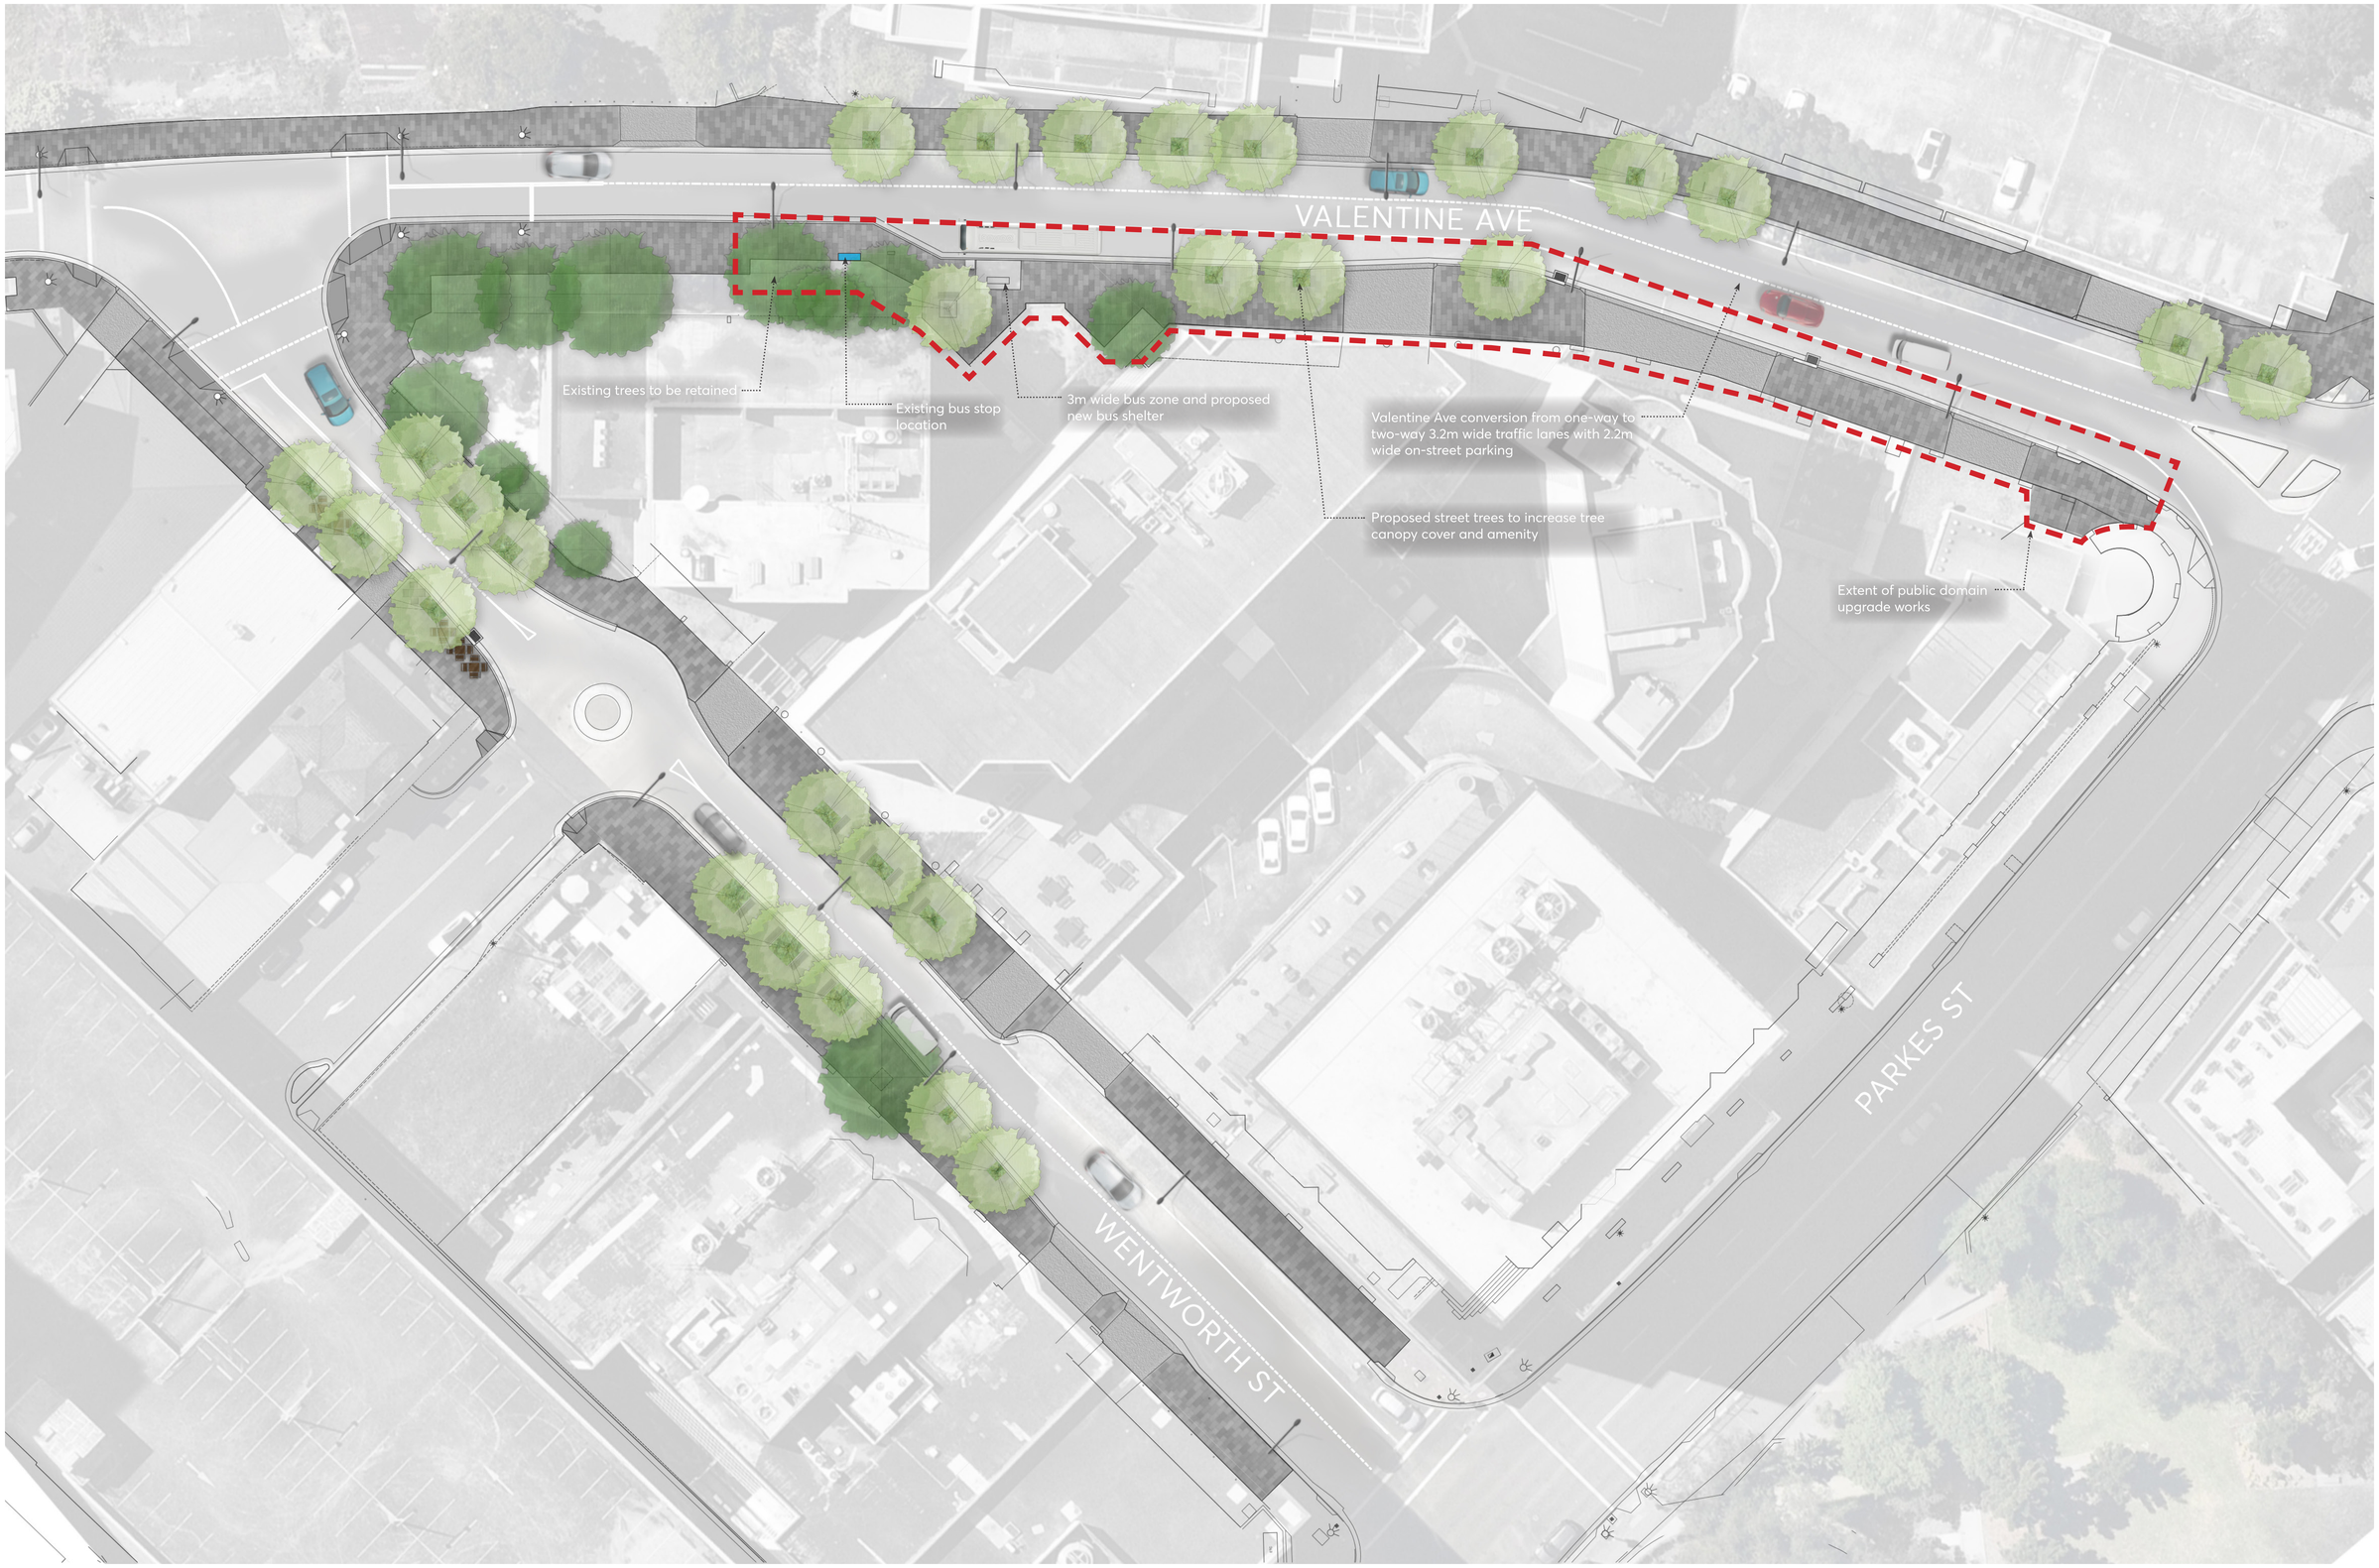


CITY OF PARRAMATTA

**CONCEPT PLAN**
**VALENTINE AVE STREETSCAPE UPGRADE, PARRAMATTA**

**Please note:** this concept plan has been prepared for the purpose of community consultation. The final design is subject the outcomes of the consultation, further site investigation works and project approvals.

0 2 4 6 8 10 20m

For information only

Date: MAR 2022

LANDSCAPE ARCHITECTURE
**CAPITAL PROJECTS**